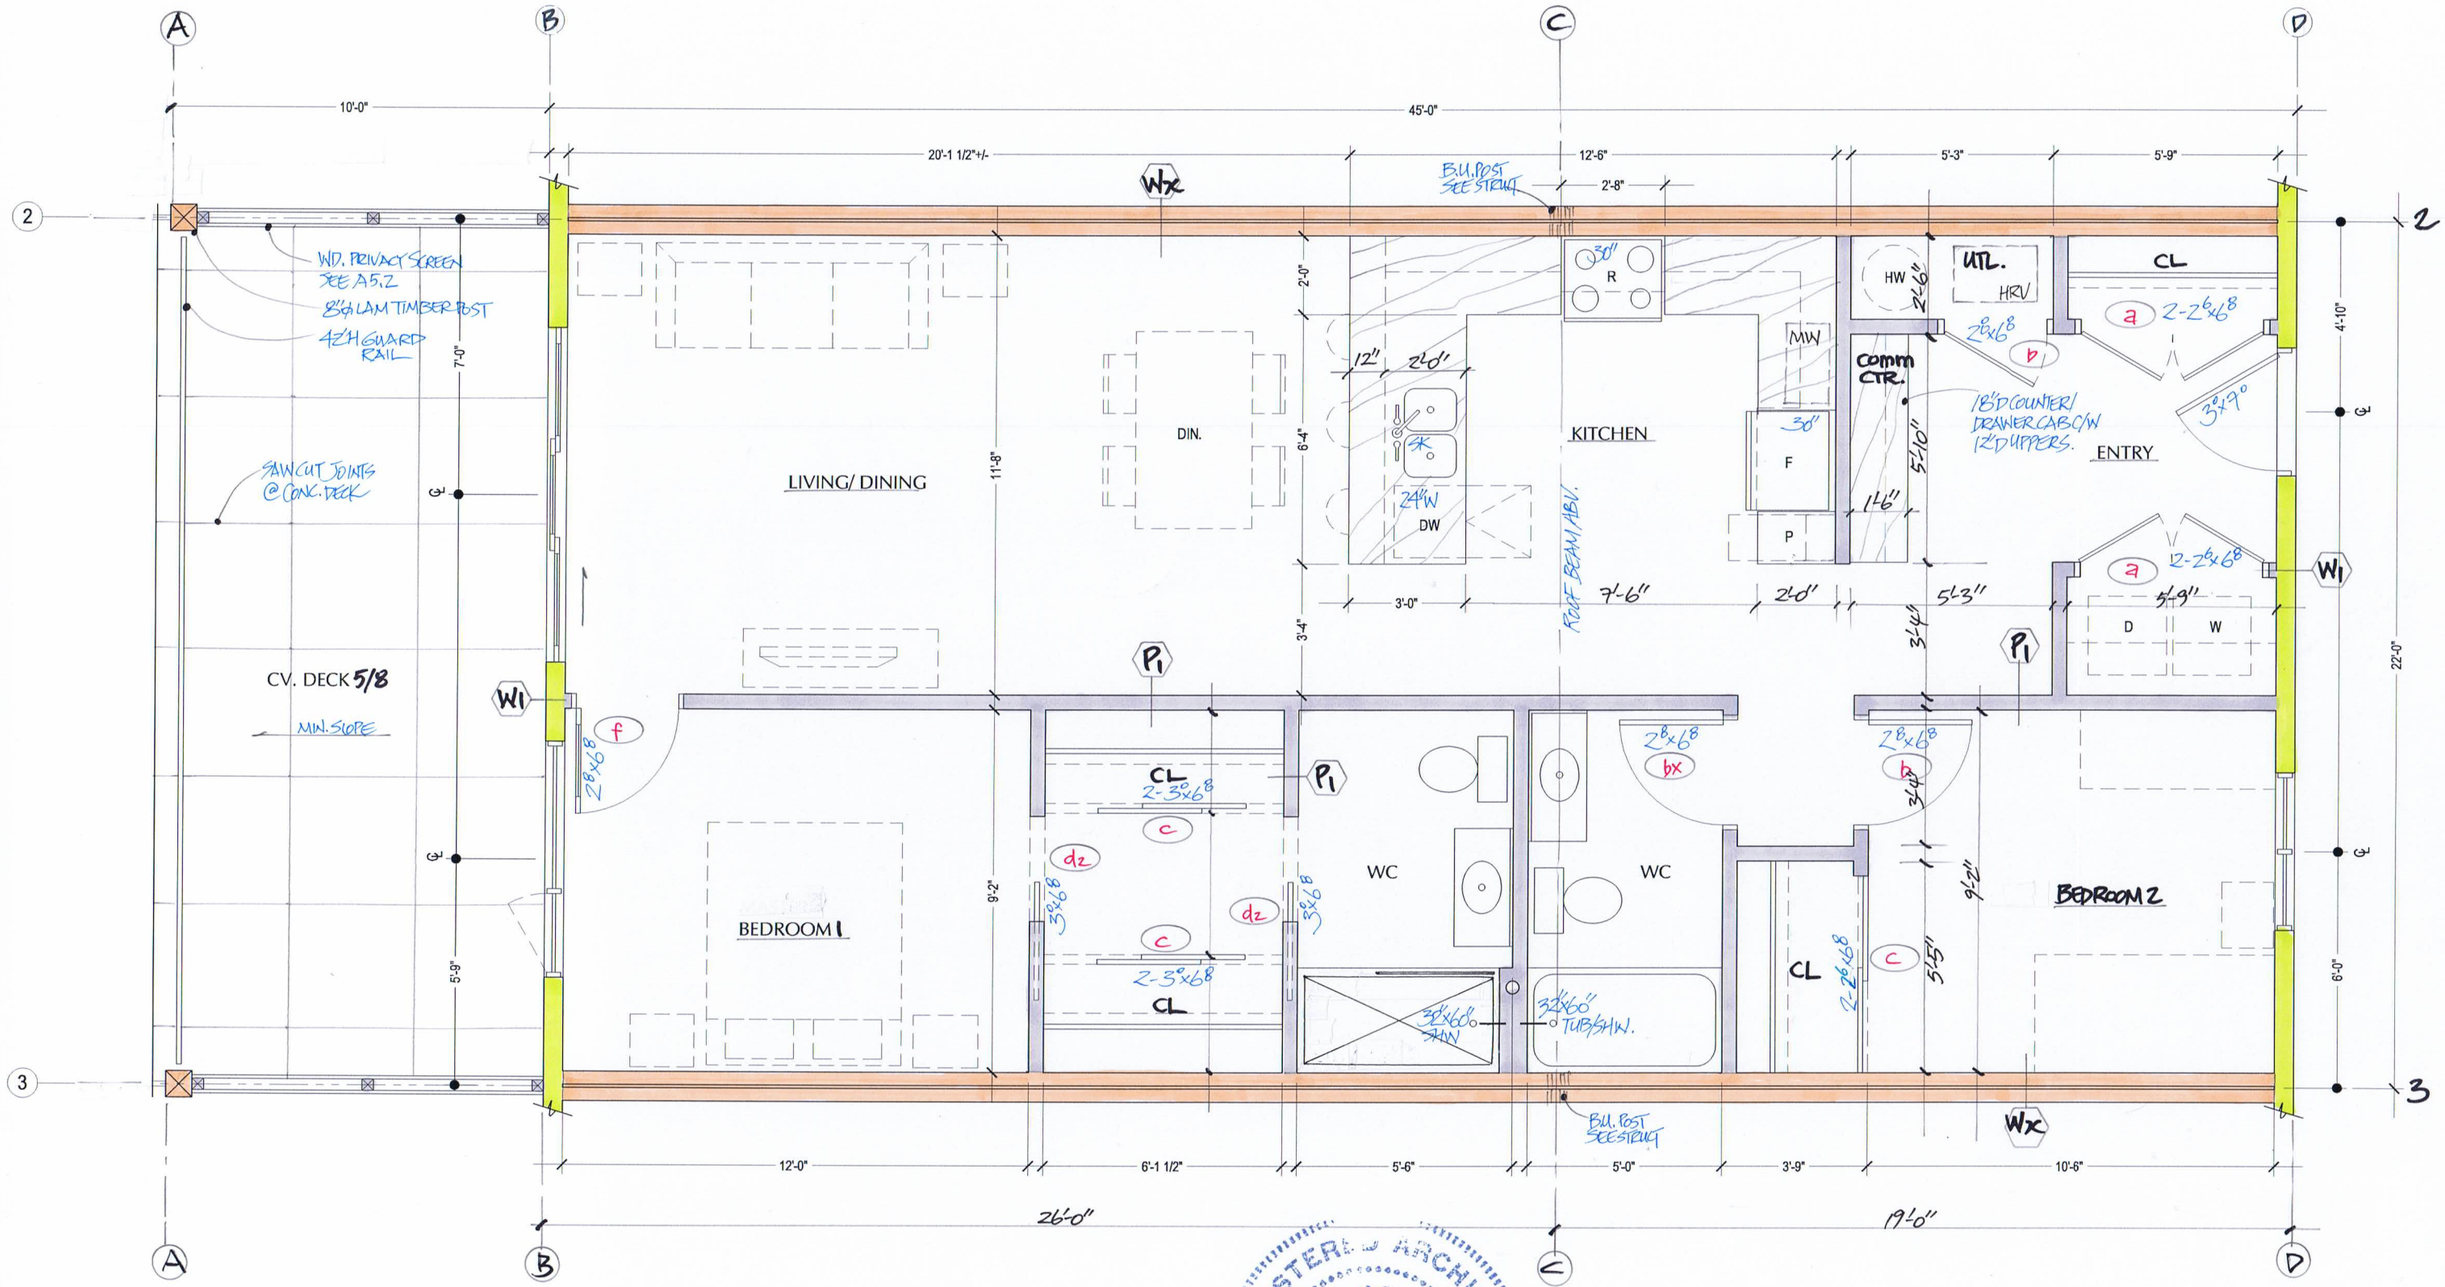

UNITS 5 & 8 2nd + 3rd FLOOR PLANS scale: 1/4"=1'-0"

REGISTERED ARCHITECT THOMAS LOH BRITISH COLUMBIA DEC. 6'16

ISSUED FOR: BP DEC. 2016 DP. NOV. '16

THOMAS LOH ARCHITECT

9- Plex 7th St.

A4.5